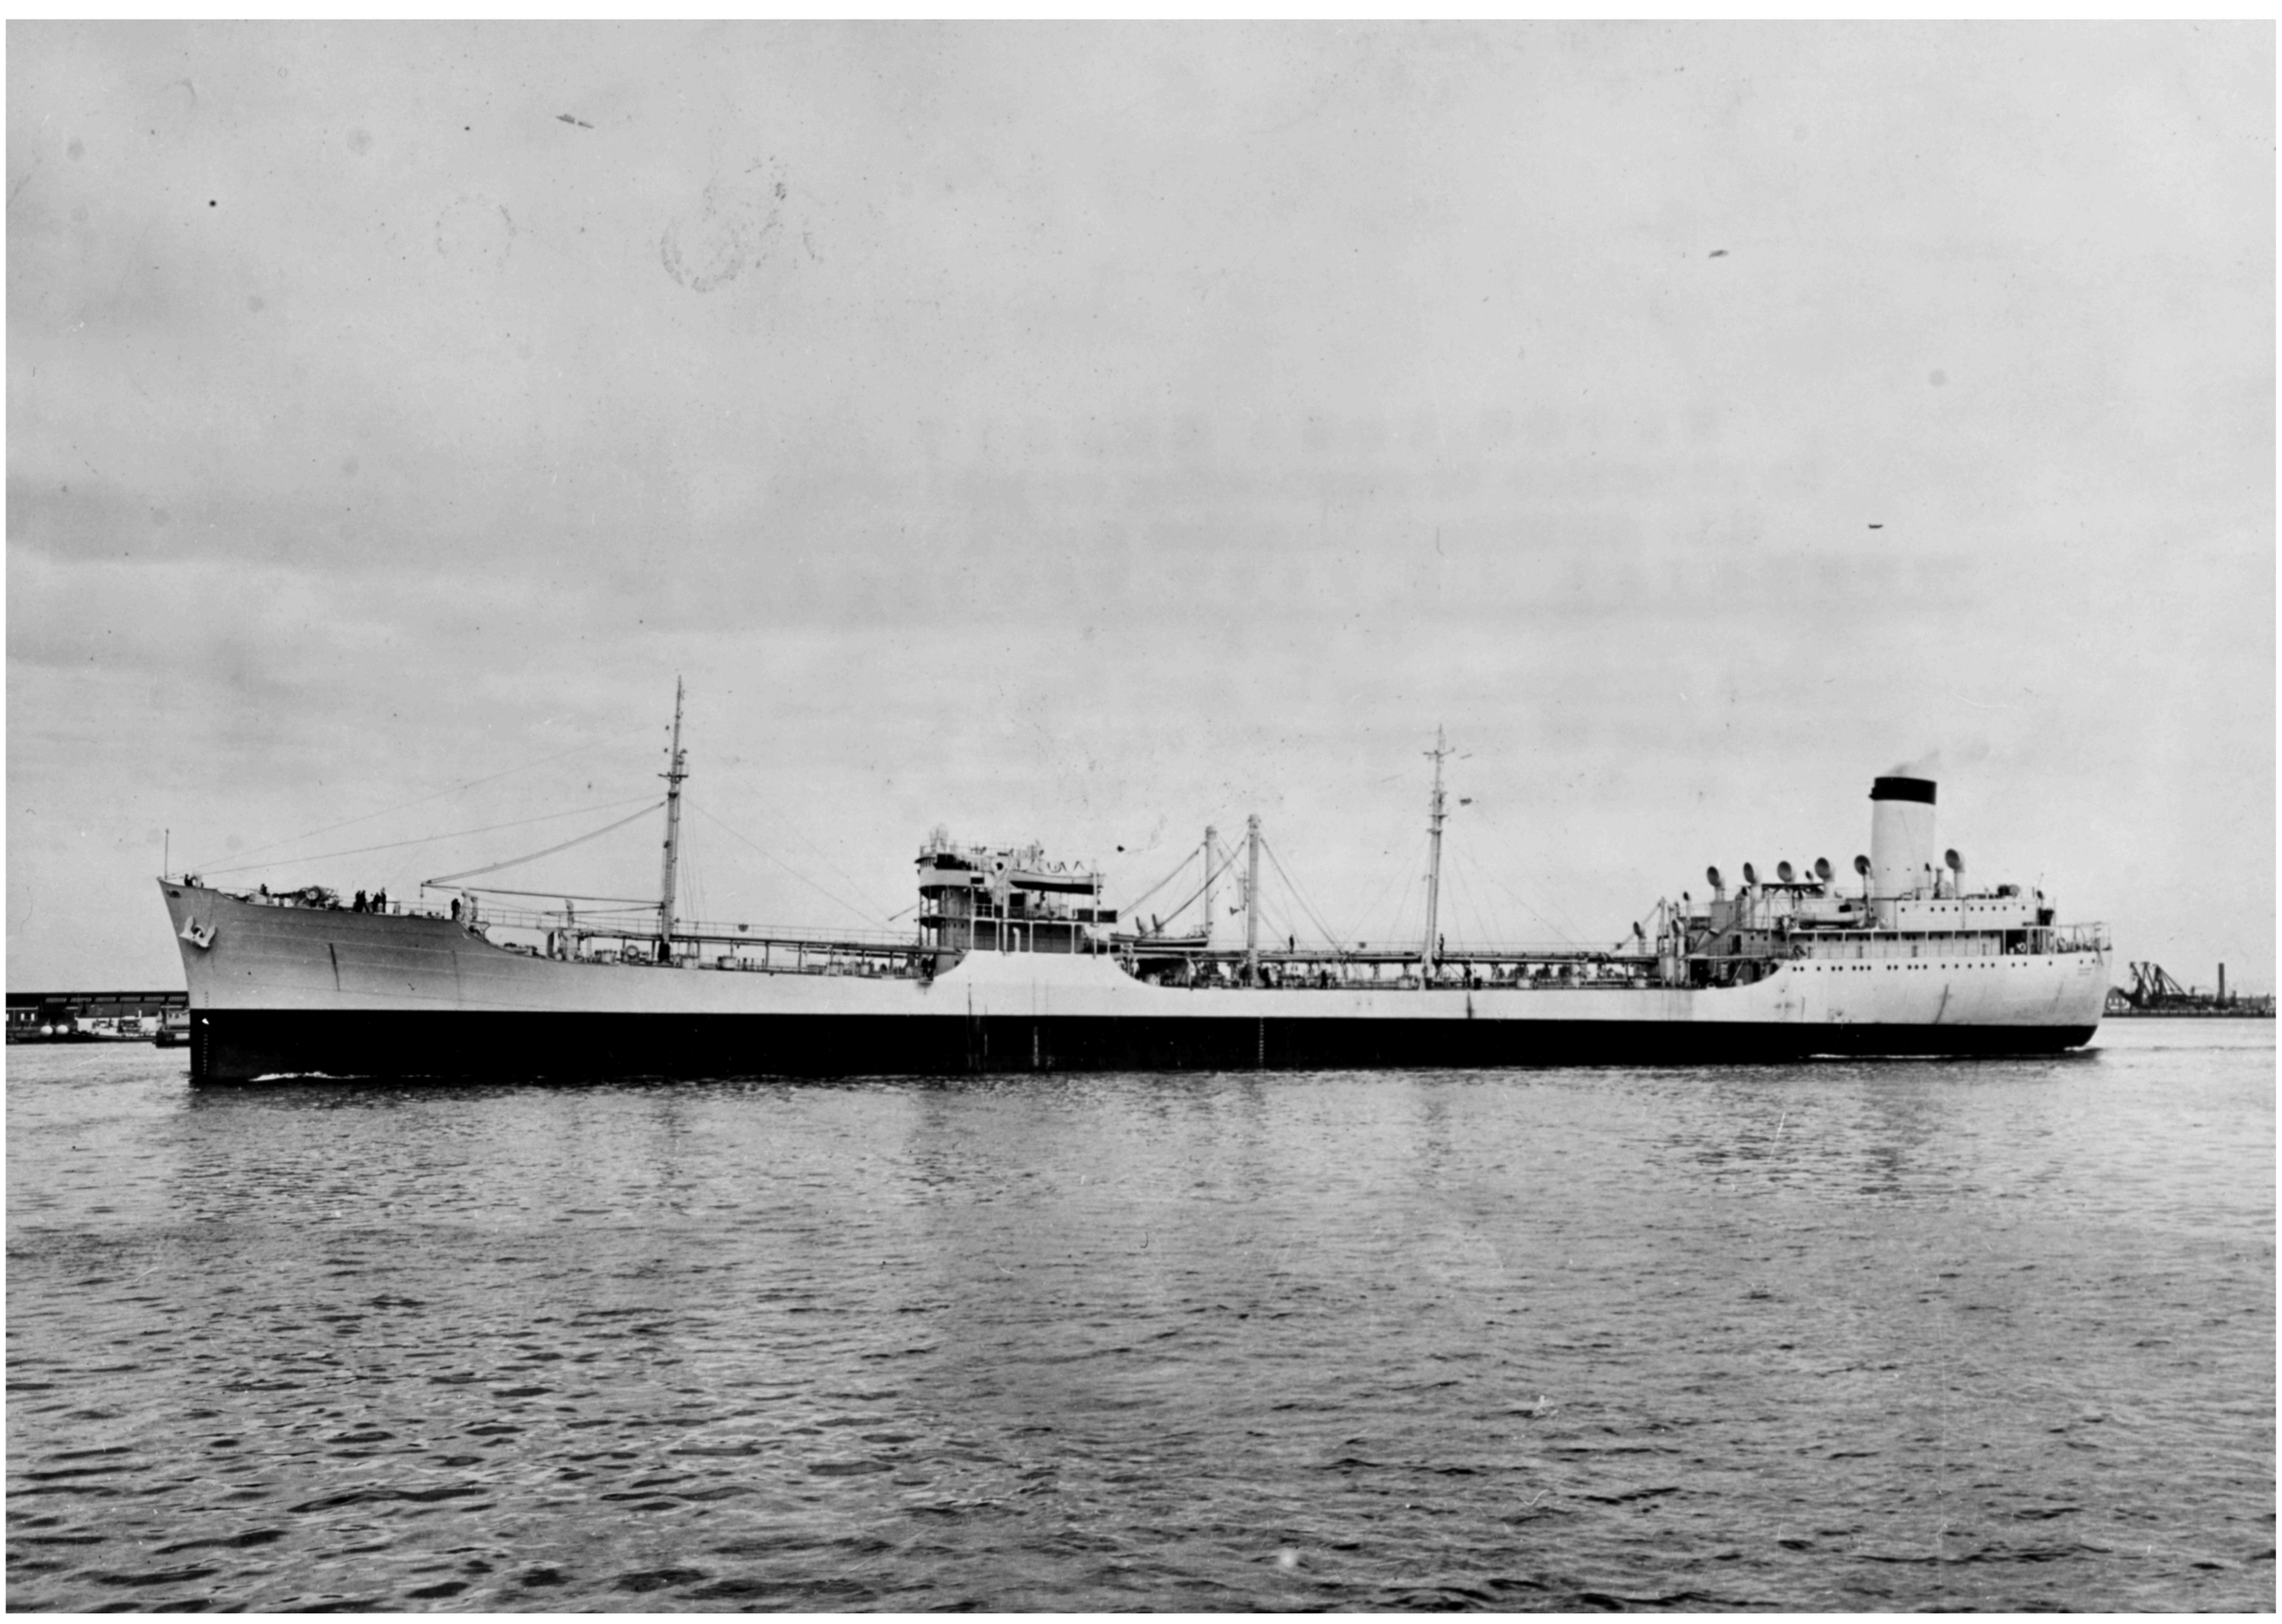

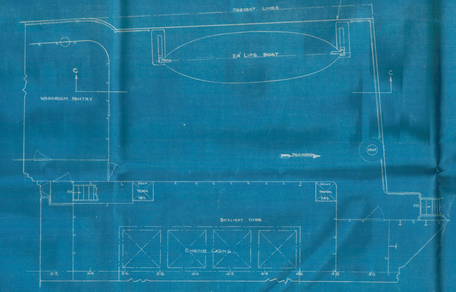

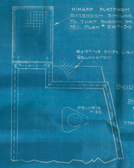

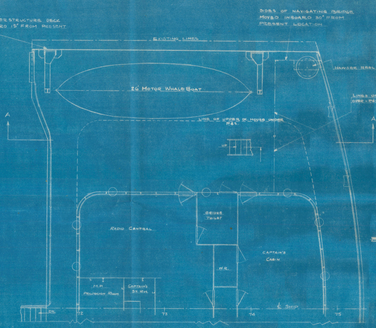

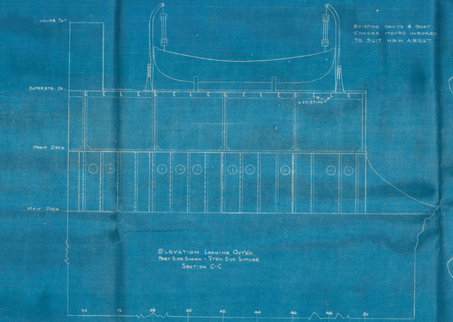

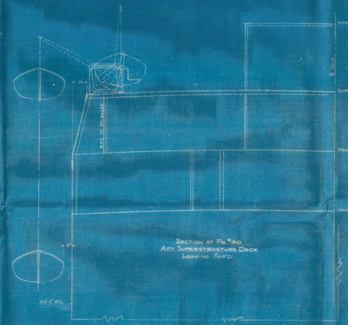

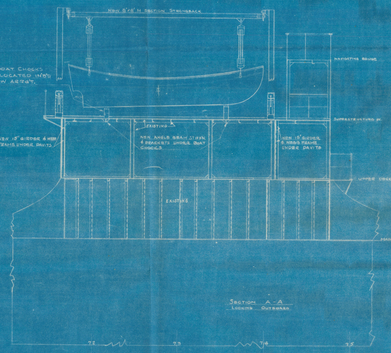

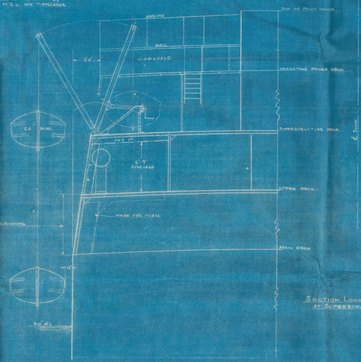

BILL OF MATERIAL

QUANTITIES ARE FOR 1 SHIP					
ITEM NO.	NAME OF ITEM	MATL. MATERIAL	SIZE	WEIGHT EACH PIECE OR SET	REMARKS

REFERENCE PLAN

TITLE	NUMBER	DATE OF LAST REVISION
BUREAU OF ENGINEERING, NAVY DEPARTMENT, WASHINGTON, D.C. U.S.S. NEOSHO (AO 23) PLATES & SECTIONS	338774	6-23-41
U.S.S. NEOSHO (AO 23) SUPERSTRUCTURE DECKS	338775	7-28-41
U.S.S. NEOSHO (AO 23) SUPERSTRUCTURE DECKS REDUCTION IN WIDTH & ALTERATION TO BOAT STOWAGE	338777	10-16-41
BUREAU OF ENGINEERING, NAVY DEPARTMENT, WASHINGTON, D.C. U.S.S. NEOSHO (AO 23) MAIN DECK, SHELTER & SUPERSTRUCTURE DECK	338778	10-16-41
BUREAU OF ENGINEERING, NAVY DEPARTMENT, WASHINGTON, D.C. U.S.S. NEOSHO (AO 23) PROFILE & SUPERSTRUCTURE DECK	338779	10-16-41

PRINTS ISSUED TO

DATE																							
1941																							

ALTERATIONS

MARK	DESCRIPTION	APPROVED	DATE	AUTHORITY

1st B. Smith 17-31408 11/1/40
Chief Clerk
Bureau of Construction and Repair
Navy Department

PLAN APPLICABLE TO
U.S.S. CHEMUNG (PG 37)
U.S.S. PLATTE (AO 24)

U.S.S. NEOSHO - AO 23

SUPERSTRUCTURE DECKS
REDUCTION IN WIDTH AND ALTERATION
TO BOAT STOWAGE

SCALE 1/4" = 1'0" DATE NOVEMBER 1941

INDUSTRIAL DEPARTMENT
NAVY YARD, MARE ISLAND, CALIFORNIA

DRAWN BY: P.S. Whitting
TRACED BY:
CHECKED BY: [signature]
APPROVED: [signature] LT. COMDR. USN
INDUSTRIAL MANAGER
MEM. YARD, INSPECTOR: [signature]
BUREAU C.E.R. NUMBER: 31160 MARE ISLAND M.I.D. NUMBER: 31160

21160

DRAWING TAKE UP BATTERIES & WINCH NO. 2 WITHDRAWN

U.S.S. NEOSHO (AO 23)

DATE

CRUTCH FOR STOWING BOAT BOOM

S/H CONTINUED FROM PANEL No. 1

DETAIL OF JACOBS LADDER

DETAIL OF BOOM BEARING PIN

SECTION AT OF FR #75

ELEVATION - STARBOARD SIDE - PORT SIDE SIMILAR

MATERIAL FOR ONE SHIP

GENERAL NOTES

REFERENCES

U.S.S. NEOSHO AO-23
BOAT BOOM
GENERAL ARRANGEMENT. UPPER DK.
FR.#75 PORT & STBD. SIDES.

32401